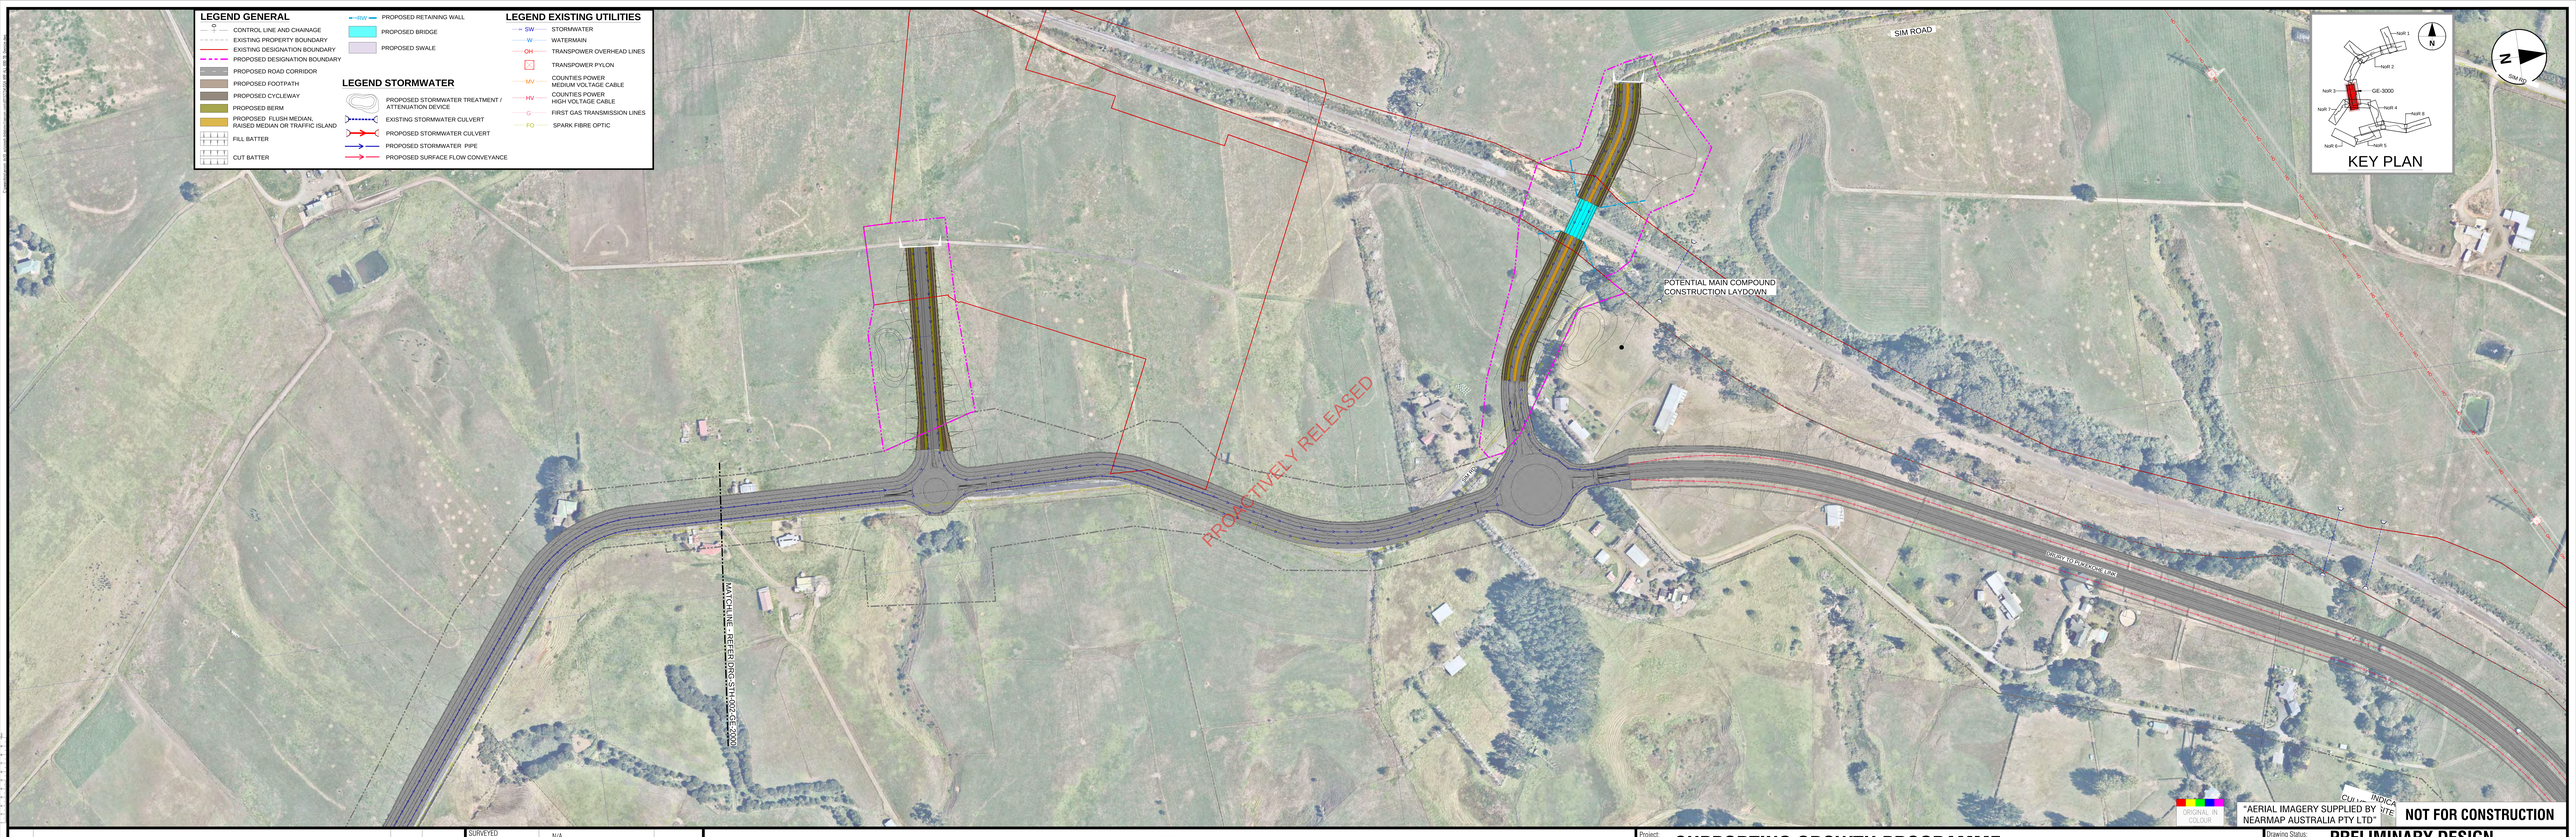

REV	REVISIONS	DRAWN	DATE
A	DRAFT ISSUE FOR REVIEW	VDLT	JAN. 2023

SURVEYED	N/A	
DRAWN	V .DELA TORRE	14.11.2022
DRAWING CHECK	J. DELA TORRE	14.11.2022
DESIGN	S. KUMAR	14.11.2022
DESIGN REVIEW	H. HICKS	14.11.2022
APPROVED	B. BUSNARDO	-

TE TUPU NGĀTAHI Supporting Growth

WAKA KOTAHI NZ TRANSPORT AGENCY

Project: **SUPPORTING GROWTH PROGRAMME**
PUKEKOHE

Drawing Title: GENERAL ARRANGEMENT LAYOUT PLAN
DRURY TO PUKEKOHE CONNECTION - NoR 3

Drawing Status: **PRELIMINARY DESIGN**
Drawing Date: 16.01.2023
A1 Scales 1:500 | A3 Scales 1:1000
Discipline: GENERAL
Drawing No. SGA-DRG-STH-002-GE-3000
Revision A

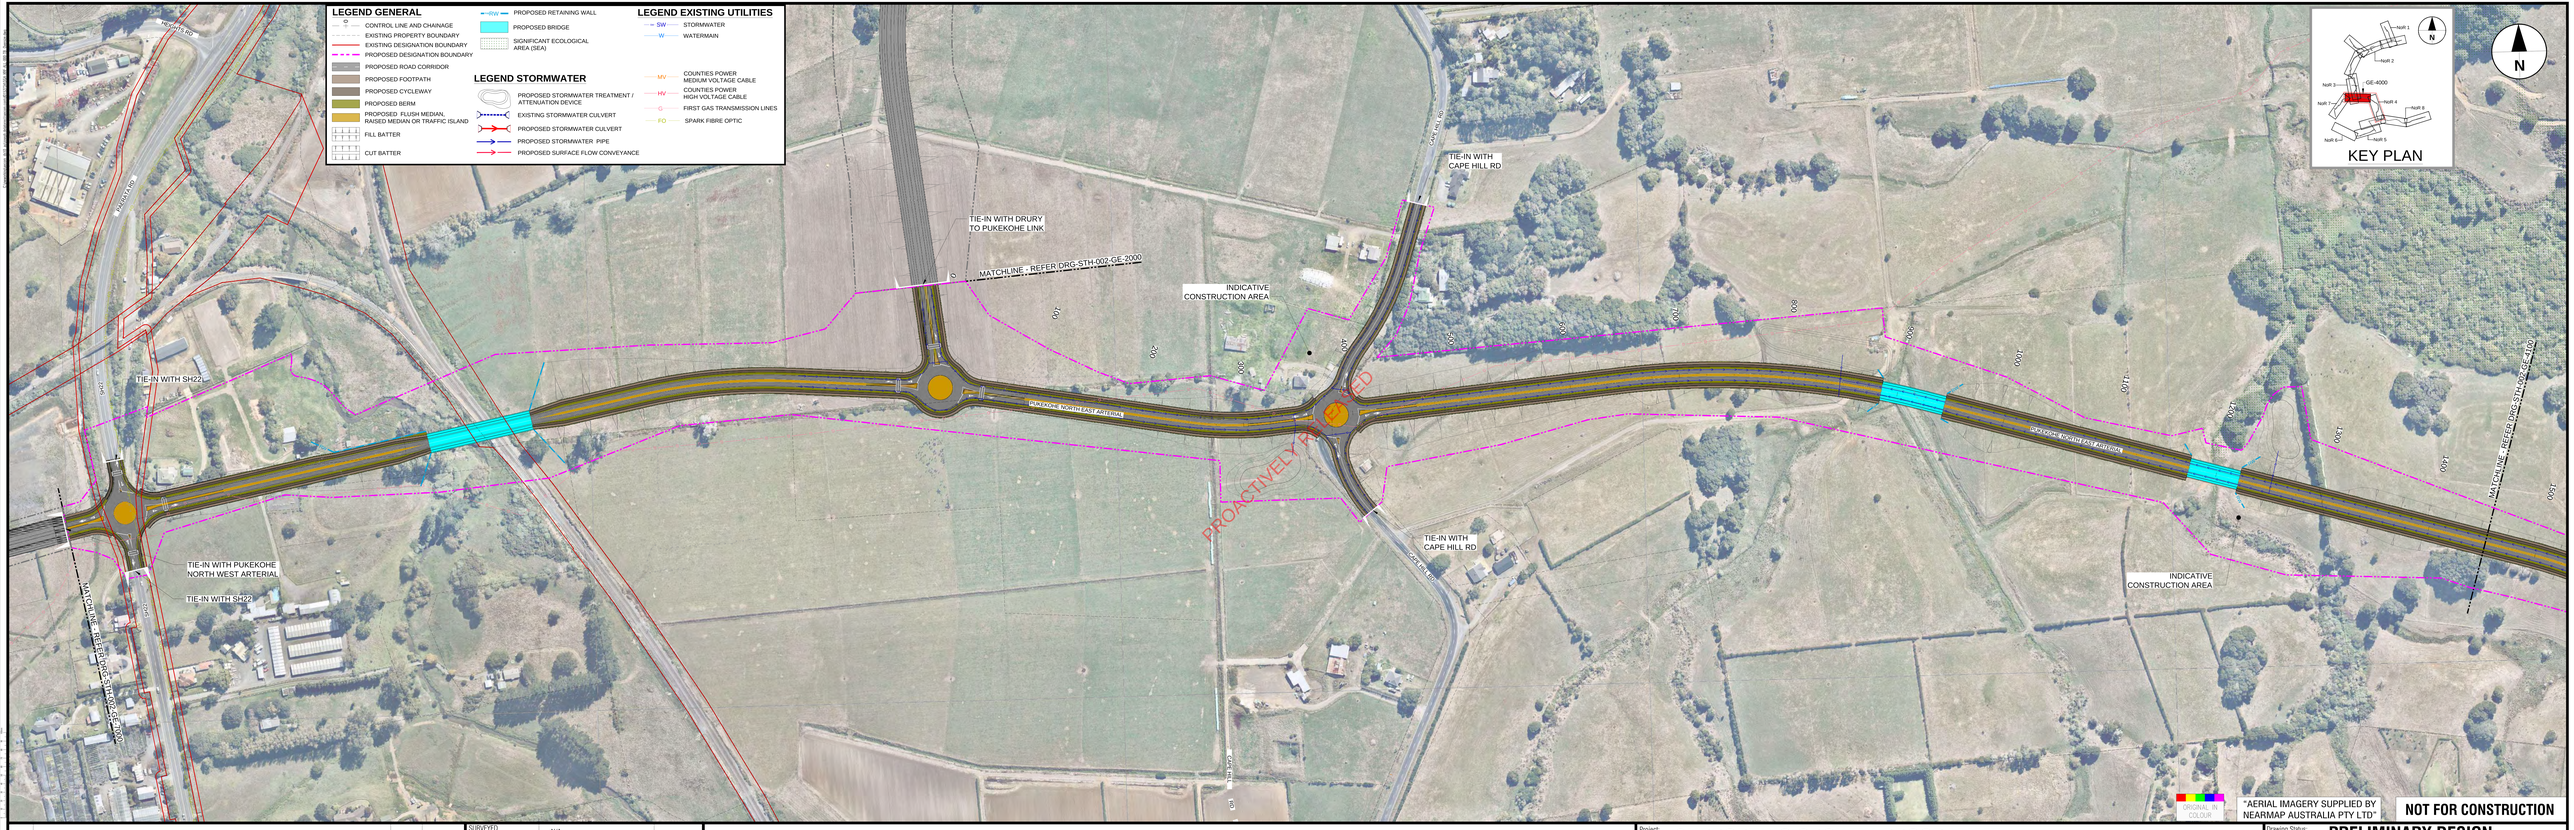

REV	REVISIONS	DRAWN	DATE
A	DRAFT ISSUE FOR REVIEW	VOLT	JAN. 2023

SURVEYED	N/A	
DRAWN	V .DELA TORRE	14.11.2022
DRAWING CHECK	J. DELA TORRE	14.11.2022
DESIGN	S. KUMAR	14.11.2022
DESIGN REVIEW	H. HICKS	14.11.2022
APPROVED	B. BUSNARDO	-

TE TUPU NGĀTAHI Supporting Growth

WAKA KOTAHI NZ TRANSPORT AGENCY

Project: **SUPPORTING GROWTH PROGRAMME**
PUKEKOHE

Drawing Title: GENERAL ARRANGEMENT LAYOUT PLAN
PUKEKOHE NORTH - EAST ARTERIAL - NoR 4 SHEET 1 OF 2

Drawing Status: **PRELIMINARY DESIGN**
Drawing Date: 16.01.2023
A1 Scales 1:500 | A3 Scales 1:1000
Discipline: GENERAL
Drawing No. SGA-DRG-STH-002-GE-4000
Revision A

REV	REVISIONS	DRAWN	DATE
A	DRAFT ISSUE FOR REVIEW	VOLT	JAN. 2023

SURVEYED	N/A	
DRAWN	V. DELA TORRE	14.11.2022
DRAWING CHECK	J. DELA TORRE	14.11.2022
DESIGN	S. KUMAR	14.11.2022
DESIGN REVIEW	H. HICKS	14.11.2022
APPROVED	B. BUSNARDO	-

TE TUPU NGĀTAHI Supporting Growth

WAKA KOTAHI NZ TRANSPORT AGENCY

Project: **SUPPORTING GROWTH PROGRAMME**
PUKEKOHE

Drawing Title: GENERAL ARRANGEMENT LAYOUT PLAN
PUKEKOHE NORTH - EAST ARTERIAL - NoR 4 SHEET 2 OF 2

Drawing Status: **PRELIMINARY DESIGN**
Drawing Date: 16.01.2023
Scales: A1 1:500 | A3 1:1000
Discipline: GENERAL
Drawing No. SGA-DRG-STH-002-GE-4100
Revision A

REV	REVISIONS	DRAWN	DATE
A	DRAFT ISSUE FOR REVIEW	VOLT	JAN. 2023

SURVEYED	N/A	
DRAWN	V. DELA TORRE	14.11.2022
DRAWING CHECK	J. DELA TORRE	14.11.2022
DESIGN	S. KUMAR	14.11.2022
DESIGN REVIEW	H. HICKS	14.11.2022
APPROVED	B. BUSNARDO	-

TE TUPU NGĀTAHI Supporting Growth

WAKA KOTAHI NZ TRANSPORT AGENCY

Project: **SUPPORTING GROWTH PROGRAMME**
PUKEKOHE

Drawing Title: GENERAL ARRANGEMENT LAYOUT PLAN
PUKEKOHE SOUTH - EAST ARTERIAL - NoR 5 SHEET 1 OF 2

Drawing Status: **PRELIMINARY DESIGN**
Drawing Date: 16.01.2023
A1 Scales 1:500 | A3 Scales 1:1000
Discipline: GENERAL
Drawing No. SGA-DRG-STH-002-GE-5000
Revision A